



FORMWORK LAYOUT

Dhrey Enterprise

CASTING – 1ST

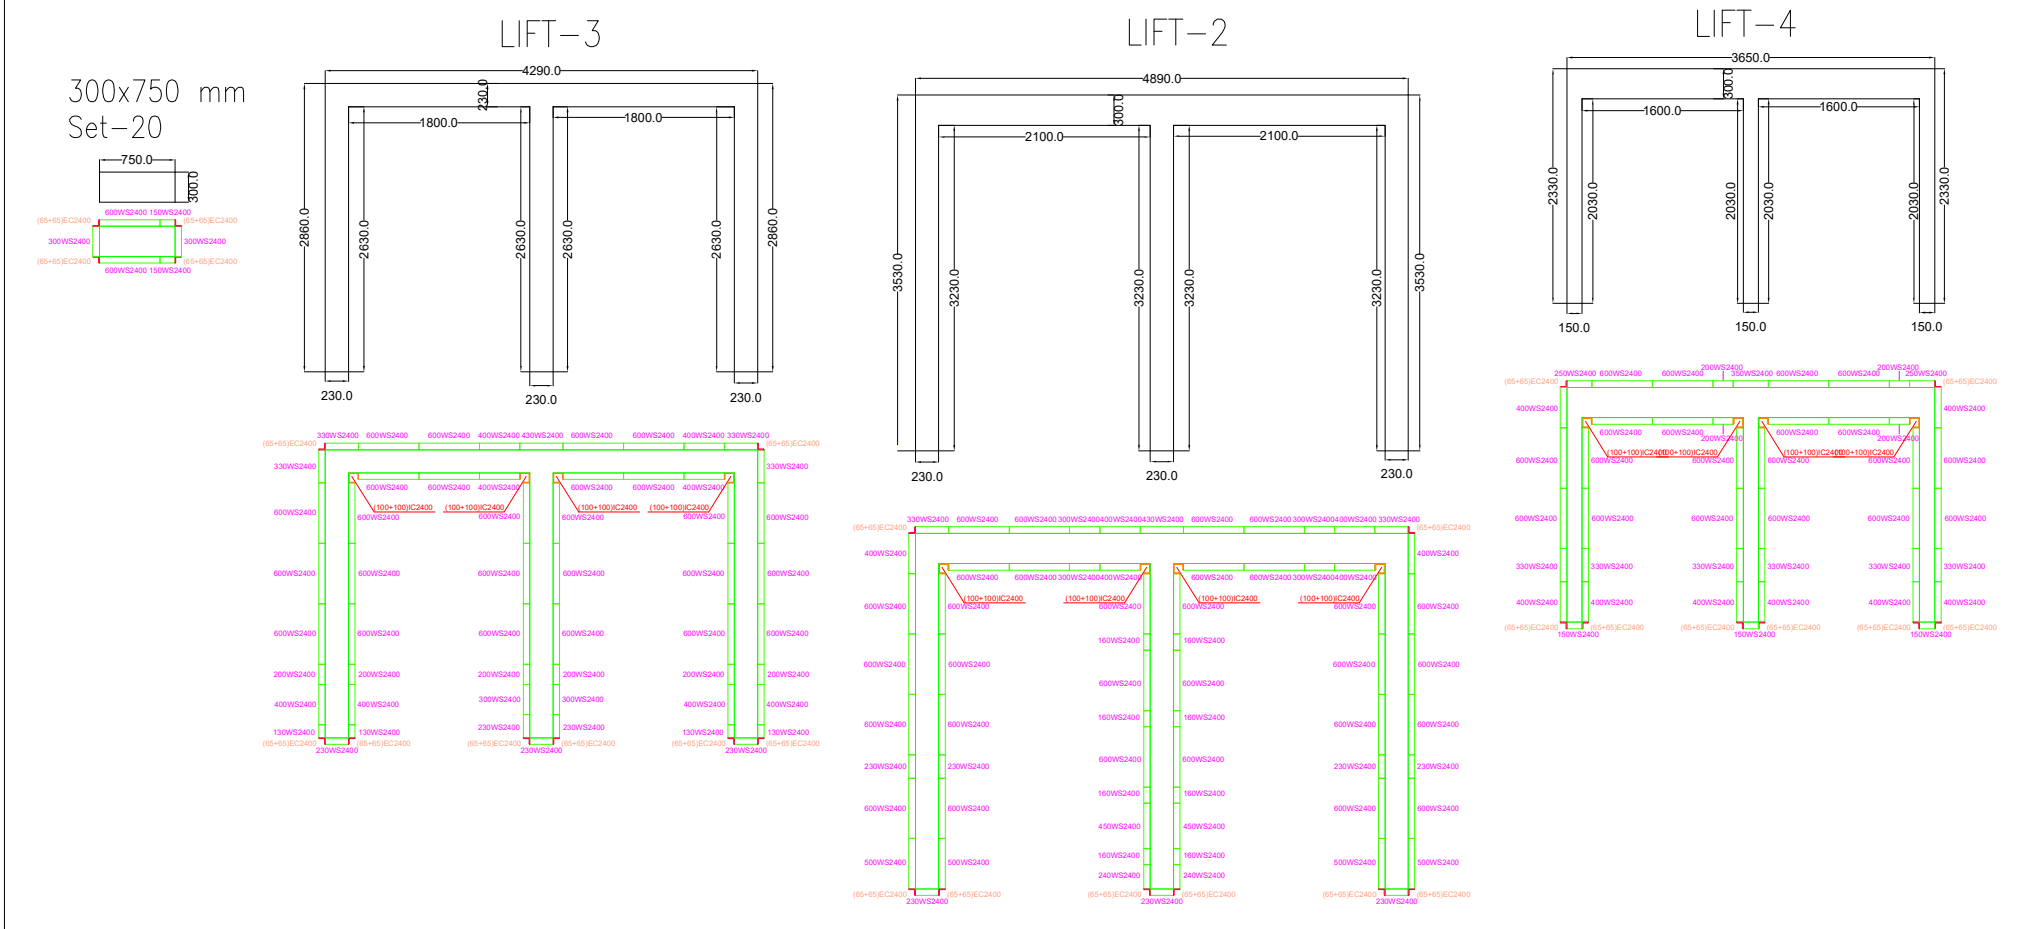

CASTING – 2ND

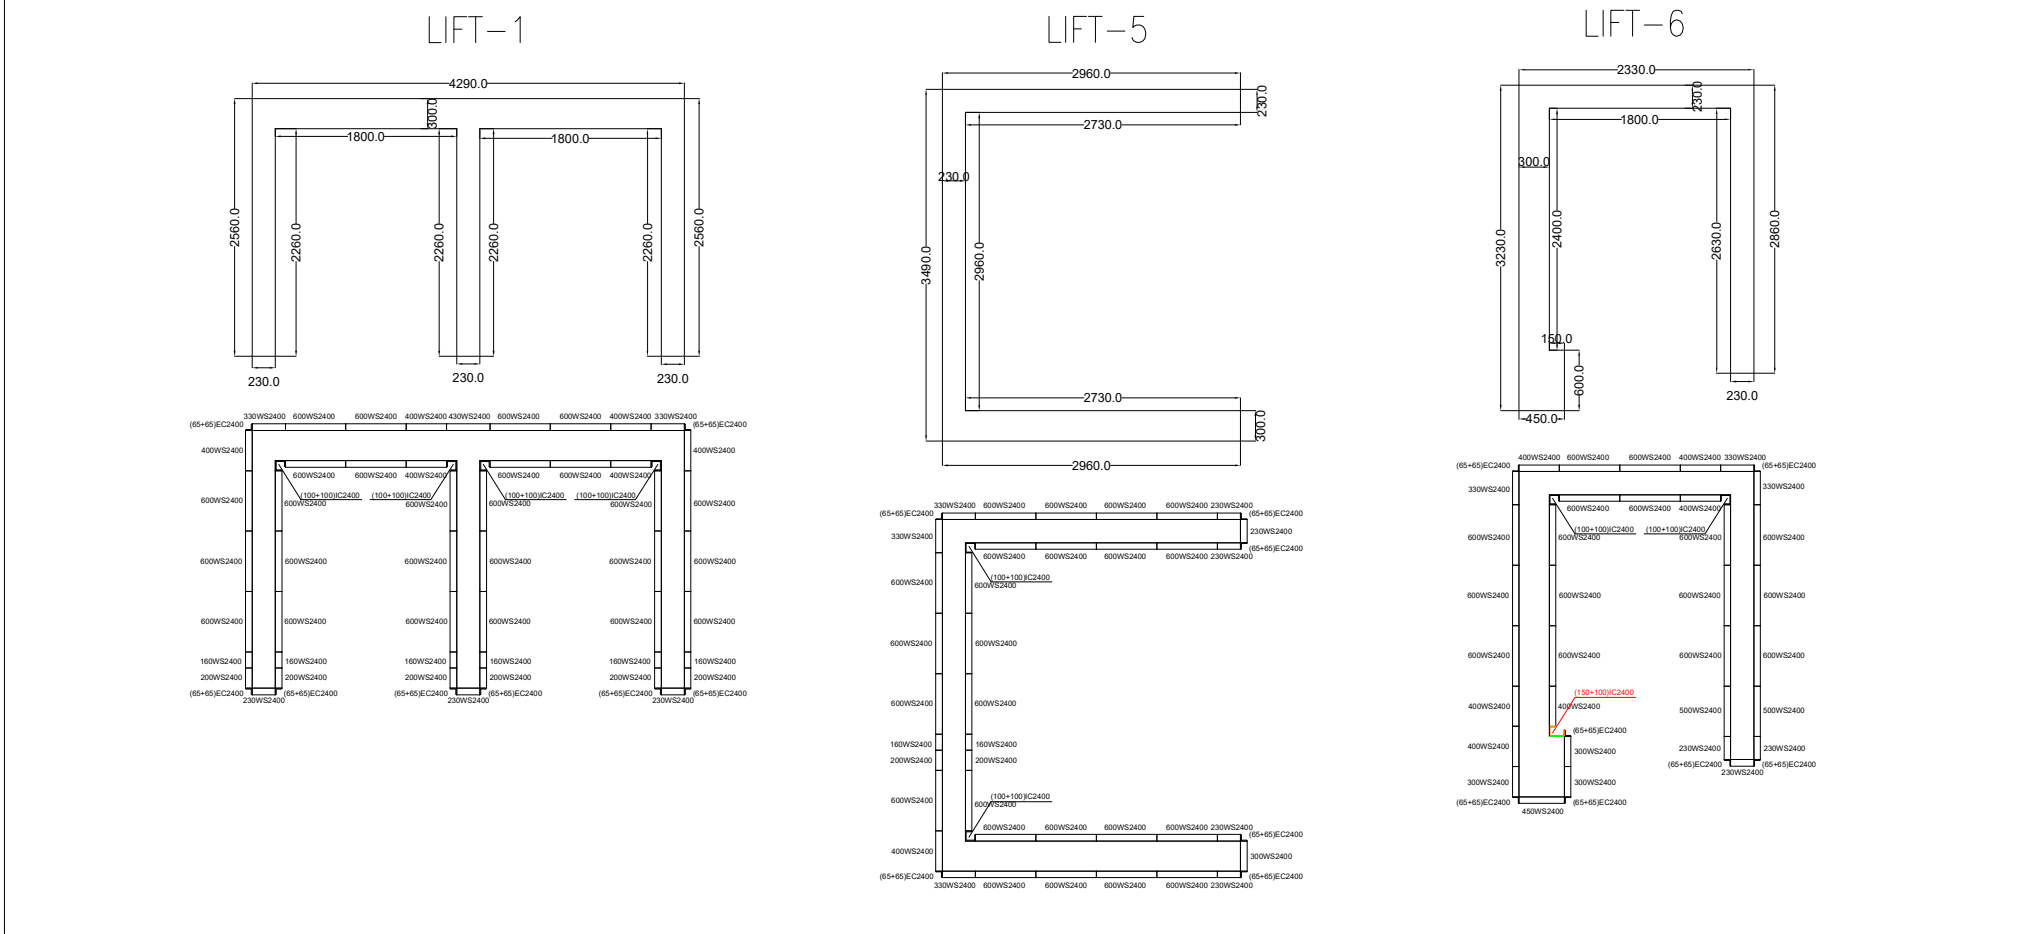

NOTE:- Only lift=3,2 & 4 material used in casting-2nd

NEW MATERIAL
REUSE MATERIAL

No.	DESCRIPTION	SIZE	MATL.	QTY.	WT./NoS.	
PROJECT : - Dhrey Enterprise			SCALE : 1:100		NAME	
TITLE : - FORMWORK LAYOUT			Angle		DRN	
MATERIAL - ALUMINUM					MRUNAL	
					APPD	
					DRG NO. - 01	
					SHEET - 01	
					REV. NO. - 00	

THIS DOCUMENT IS THE EXCLUSIVE PROPERTY OF COSMOS CONSTRUCTION MACHINERIES (P) LTD. PUNE. & ITS OWNERSHIP RESTS WITH THEM. ITS USE IN ANY FORM OTHER THAN INTENDED OR COPYING, REPRODUCING OR HANDING OVER TO THIRD PARTY IS STRICTLY PREVENTED & PROHIBITED.



COSMOS CONSTRUCTION MACHINERIES AND EQUIPMENTS (P) LTD. NANEKARWADI. CHAKAN